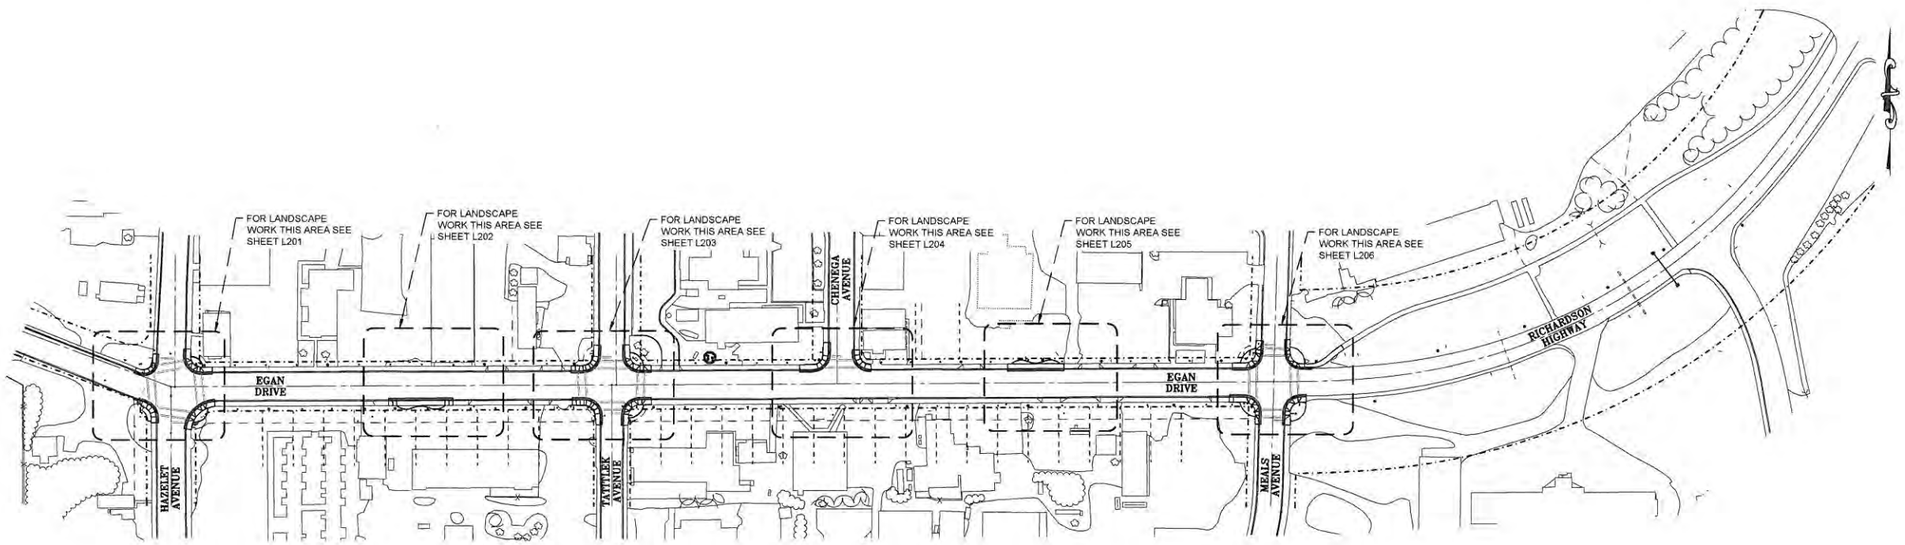

1 / L200 PROPOSED LANDSCAPE KEY PLAN

SCALE: 1" = 120'

Design Alaska
Architects · Engineers · Surveyors
601 College Road Fairbanks AK 99701
907.452.1241 designalaska.com

NOT FOR CONSTRUCTION
DESIGN DEVELOPMENT DOCUMENTS
FOR REVIEW ONLY

VALDEZ URBAN BEAUTIFICATION PLANNING AND DESIGN SERVICES

ISSUE DATE	13 OCT 2014
COMM. NUMBER	001419
DESIGNED BY	JRR
DRAWN BY	EBC
SCALE	0" — 1"

PROPOSED LANDSCAPE KEY PLAN

L200

10/13/2014 2:26 PM 001419_L200.DWG

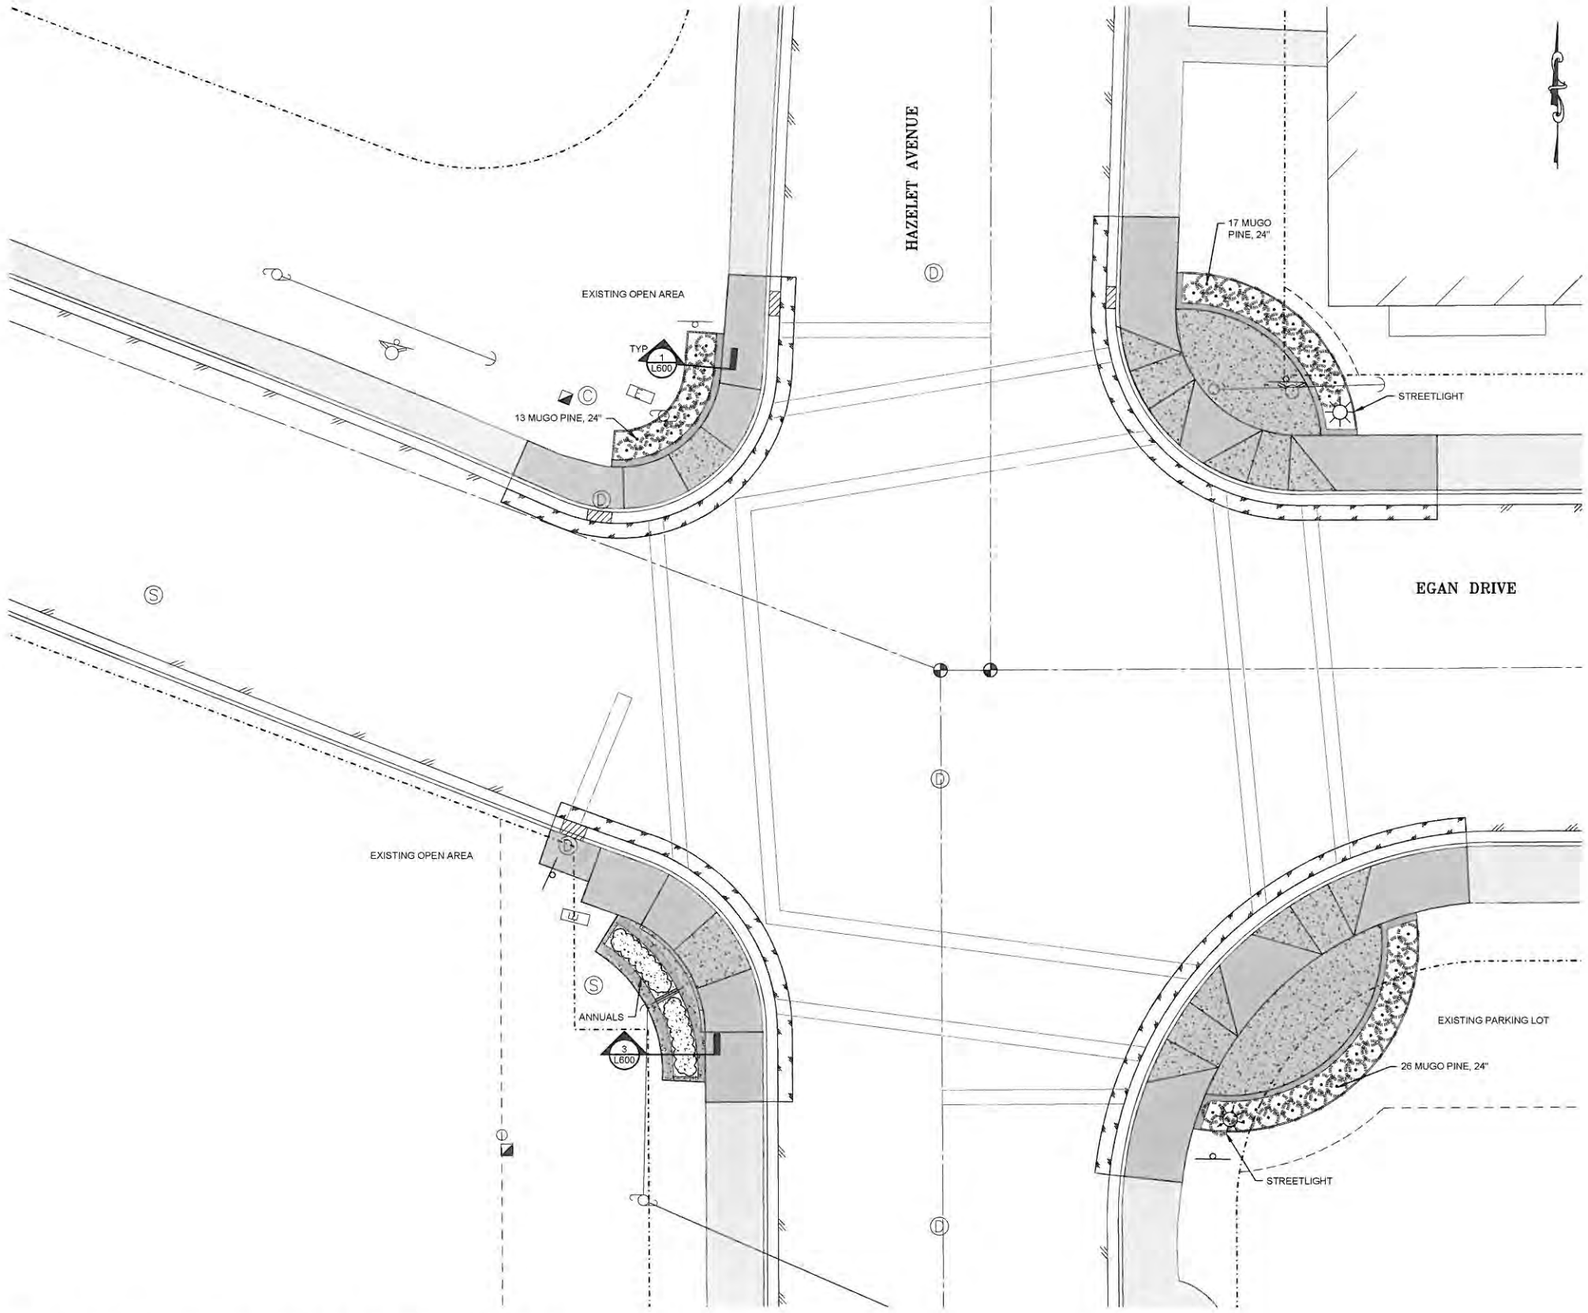

1 / L201 EGAN DRIVE AND HAZELET AVENUE LANDSCAPE PLAN

SCALE: 1" = 10'

LEGEND

- PROPOSED BEAUTIFICATION EASEMENT
- COMPOSITE WOOD BED EDGING
- EXISTING SIDEWALK
- NEW CONCRETE SIDEWALK
- NEW COLORED CONCRETE SIDEWALK
- CONCRETE PLANTER AND SEATING WALL
- POWER POLE W/ GUY ANCHOR
- LIGHT POLE
- FIRE HYDRANT
- WATER VALVE
- SEWER MANHOLE
- STORM DRAIN MANHOLE
- ELECTRIC TRANSFORMER
- TELEPHONE PEDESTAL
- UTILITY J-BOX
- SIGN
- BUILDING PERIMETER
- EDGE OF PAVEMENT

GENERAL NOTES

1. USE SEA CREATURE PATTERN ON FACE OF PLANTERS. SEE 5/L600.

Design Alaska
Architects · Engineers · Surveyors
601 College Road Fairbanks AK 99701
907.452.1241 designalaska.com

NOT FOR CONSTRUCTION
DESIGN DEVELOPMENT DOCUMENTS
FOR REVIEW ONLY

VALDEZ URBAN BEAUTIFICATION PLANNING AND DESIGN SERVICES

ISSUE DATE	13 OCT 2014
COMM. NUMBER	001419
DESIGNED BY	JRR
DRAWN BY	EBC
SCALE	0" — 1"

EGAN DRIVE AND HAZELET AVENUE LANDSCAPE PLAN

L201

10/11/2014 5:28 PM 001419_L201.DWG

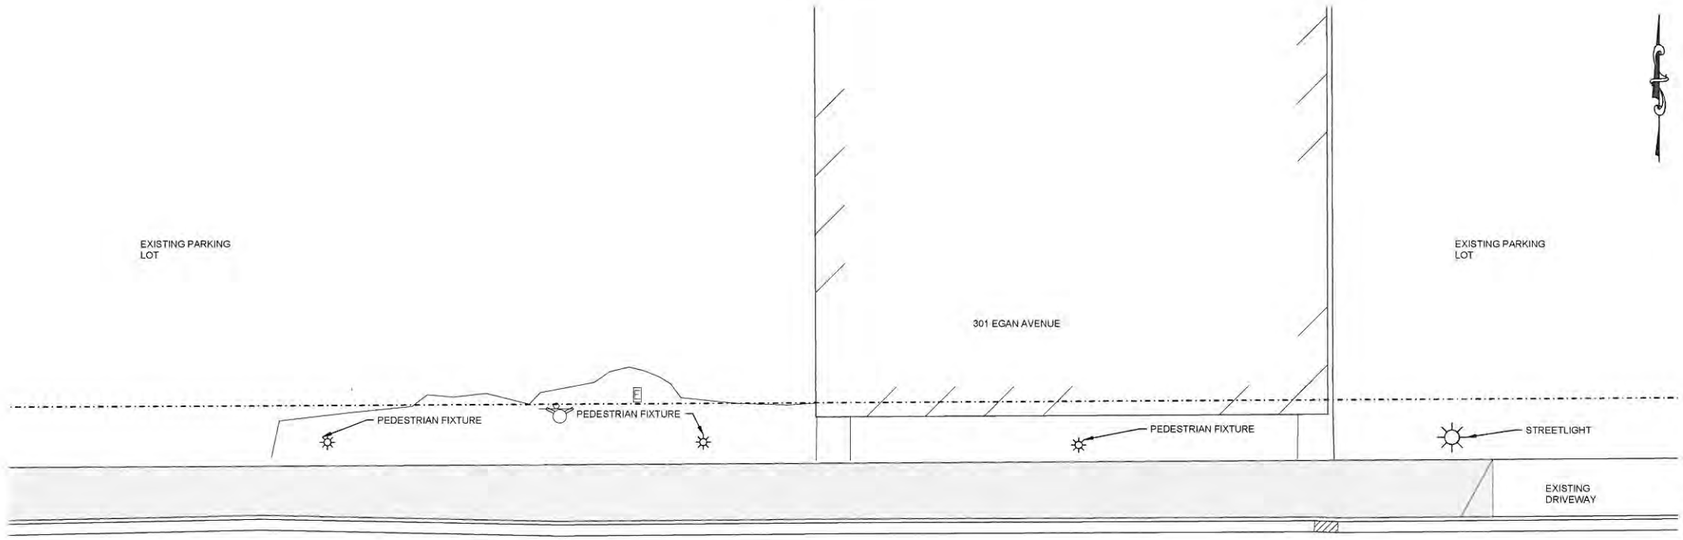

LEGEND

- PROPOSED BEAUTIFICATION EASEMENT
- COMPOSITE WOOD BED EDGING
- EXISTING SIDEWALK
- NEW CONCRETE SIDEWALK
- NEW COLORED CONCRETE SIDEWALK
- CONCRETE PLANTER AND SEATING WALL
- POWER POLE W/ GUY ANCHOR
- LIGHT POLE
- FIRE HYDRANT
- WATER VALVE
- SEWER MANHOLE
- STORM DRAIN MANHOLE
- ELECTRIC TRANSFORMER
- TELEPHONE PEDESTAL
- UTILITY J-BOX
- SIGN
- BUILDING PERIMETER
- EDGE OF PAVEMENT

GENERAL NOTES

1. USE MOUNTAIN PATTERN ON FACE OF PLANTERS. SEE 5/L600.

EGAN DRIVE

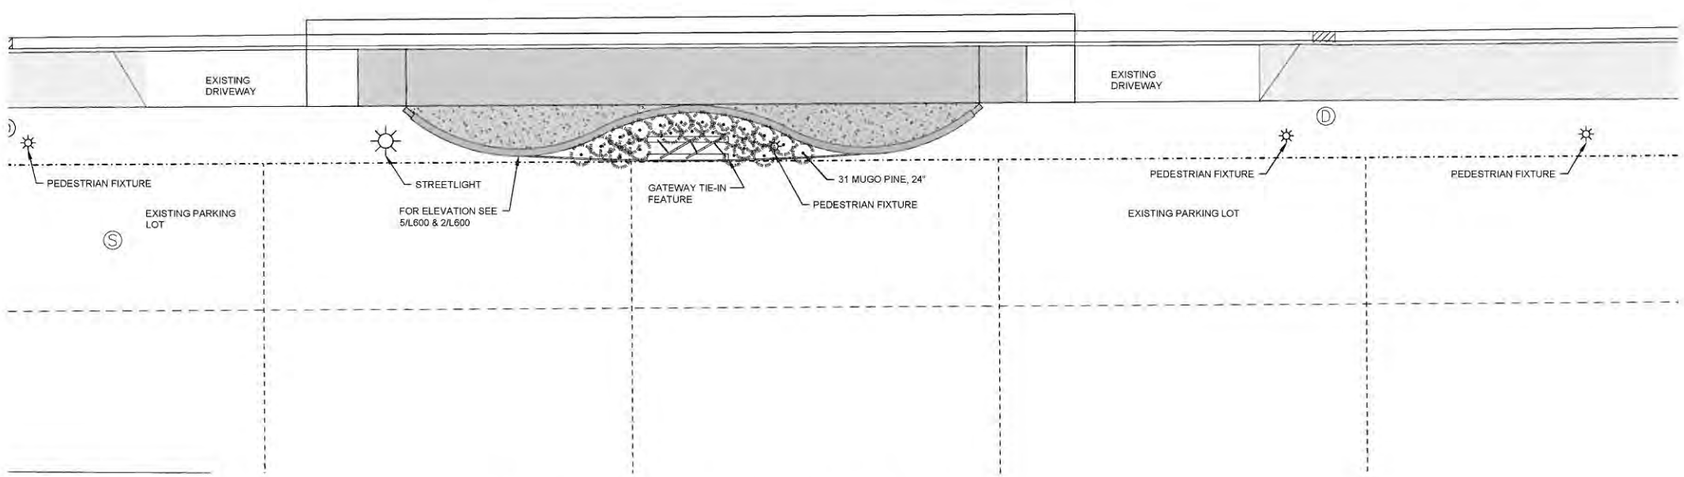

1 / L202 EGAN DRIVE BETWEEN TATITLEK AVENUE AND HAZELET AVENUE LANDSCAPE PLAN

SCALE: 1" = 10'

Design Alaska
Architects · Engineers · Surveyors
601 College Road Fairbanks AK 99701
907.452.1241 designalaska.com

NOT FOR CONSTRUCTION
DESIGN DEVELOPMENT DOCUMENTS
FOR REVIEW ONLY

VALDEZ URBAN BEAUTIFICATION PLANNING AND DESIGN SERVICES

ISSUE DATE	13 OCT 2014
COMM. NUMBER	001419
DESIGNED BY	JRR
DRAWN BY	EBC
SCALE	0" — 1"

EGAN DRIVE BETWEEN TATITLEK AVENUE AND HAZELET AVENUE LANDSCAPE PLAN

L202

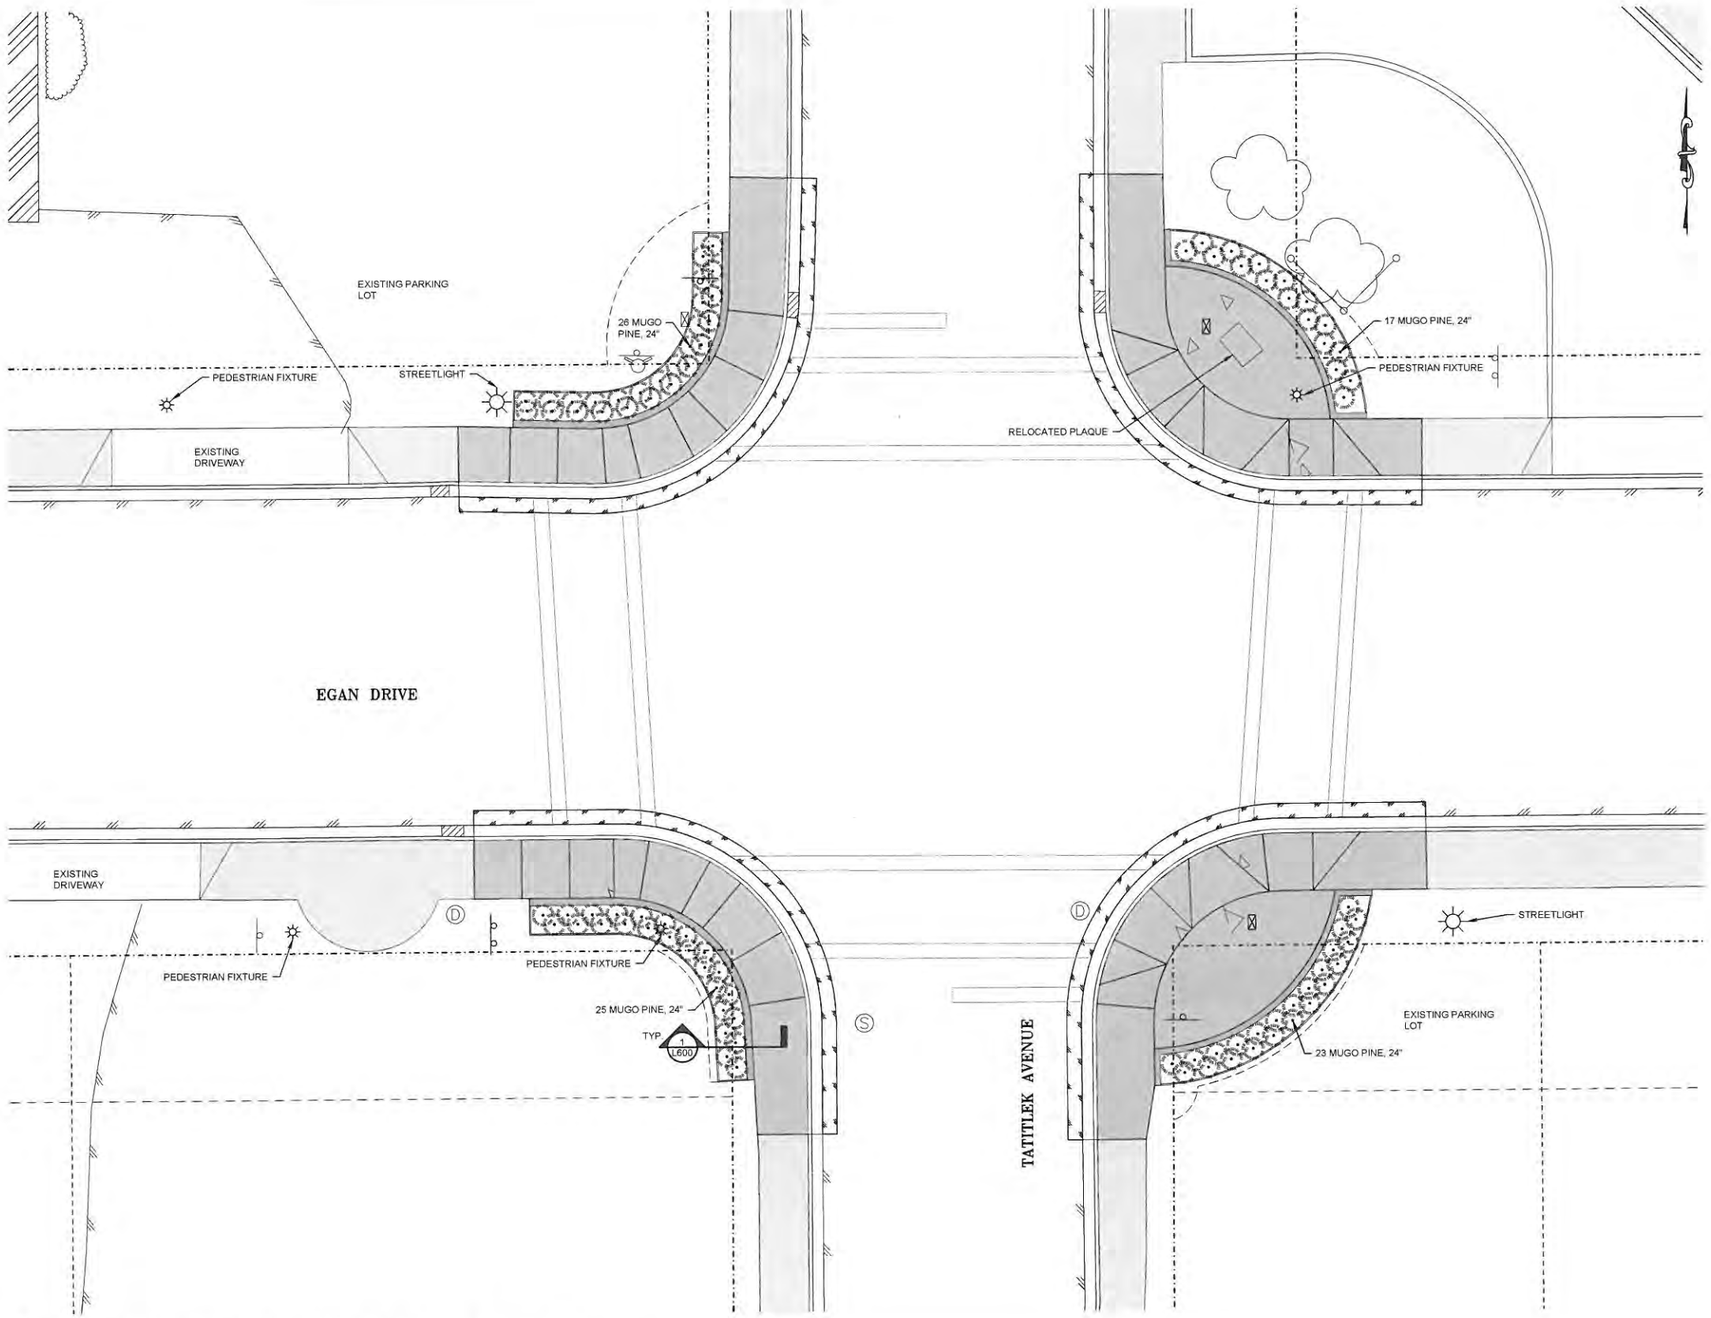

1 / L203 EGAN DRIVE AND TATITLEK AVENUE LANDSCAPE PLAN

SCALE: 1" = 10'

LEGEND

- PROPOSED BEAUTIFICATION EASEMENT
- COMPOSITE WOOD BED EDGING
- EXISTING SIDEWALK
- NEW CONCRETE SIDEWALK
- NEW COLORED CONCRETE SIDEWALK
- CONCRETE PLANTER AND SEATING WALL
- POWER POLE W/ GUY ANCHOR
- LIGHT POLE
- FIRE HYDRANT
- WATER VALVE
- SEWER MANHOLE
- STORM DRAIN MANHOLE
- ELECTRIC TRANSFORMER
- TELEPHONE PEDESTAL
- UTILITY J-BOX
- SIGN
- BUILDING PERIMETER
- EDGE OF PAVEMENT

GENERAL NOTES

1. USE BEAR PATTERN ON FACE OF PLANTERS. SEE 5/L600.

Design Alaska
Architects · Engineers · Surveyors
601 College Road Fairbanks AK 99701
907.452.1241 designalaska.com

NOT FOR CONSTRUCTION
DESIGN DEVELOPMENT DOCUMENTS
FOR REVIEW ONLY

VALDEZ URBAN BEAUTIFICATION PLANNING AND DESIGN SERVICES

ISSUE DATE	13 OCT 2014
COMM. NUMBER	001419
DESIGNED BY	JRR
DRAWN BY	EBC
SCALE	0" — 1"

EGAN DRIVE AND TATITLEK AVENUE LANDSCAPE PLAN

L203

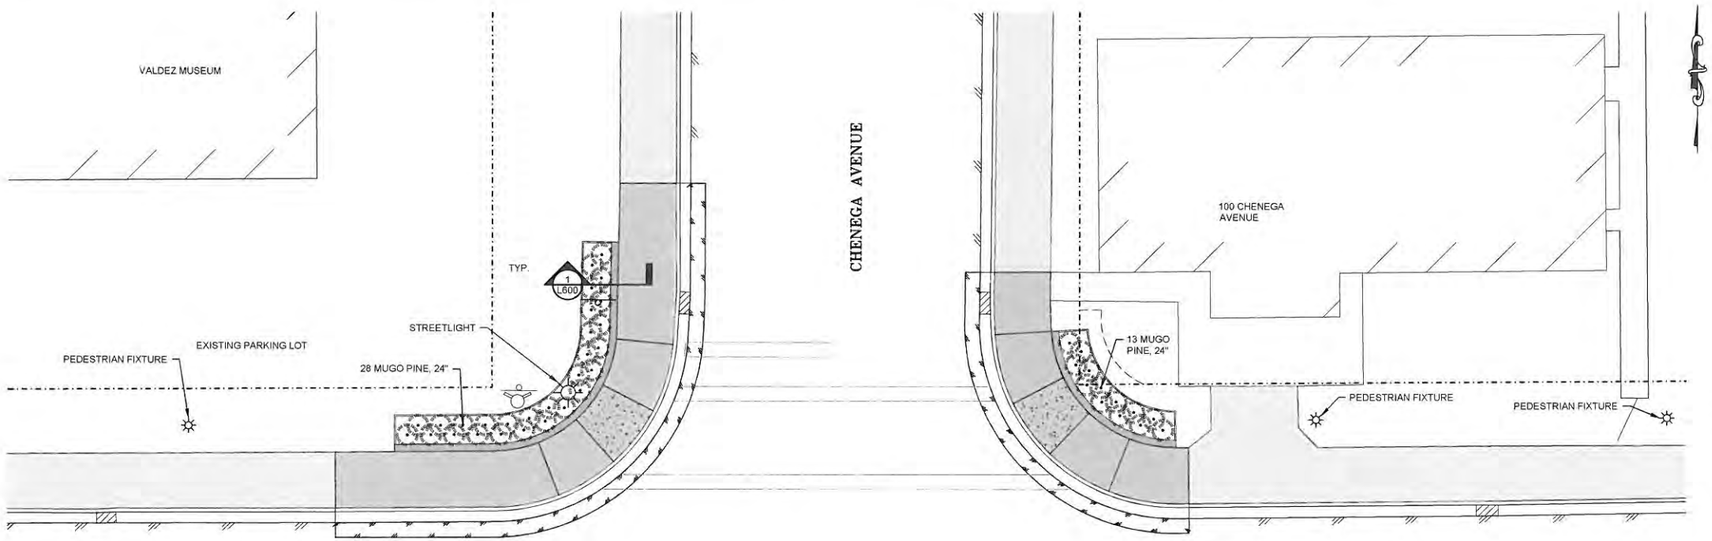

LEGEND

- PROPOSED BEAUTIFICATION EASEMENT
- COMPOSITE WOOD BED EDGING
- EXISTING SIDEWALK
- NEW CONCRETE SIDEWALK
- NEW COLORED CONCRETE SIDEWALK
- CONCRETE PLANTER AND SEATING WALL
- POWER POLE W/ GUY ANCHOR
- LIGHT POLE
- FIRE HYDRANT
- WV WATER VALVE
- SEWER MANHOLE
- STORM DRAIN MANHOLE
- ELECTRIC TRANSFORMER
- TELEPHONE PEDESTAL
- UTILITY J-BOX
- SIGN
- BUILDING PERIMETER
- EDGE OF PAVEMENT

GENERAL NOTES

1. USE EAGLE PATTERN ON FACE OF PLANTERS. SEE 5/L600.

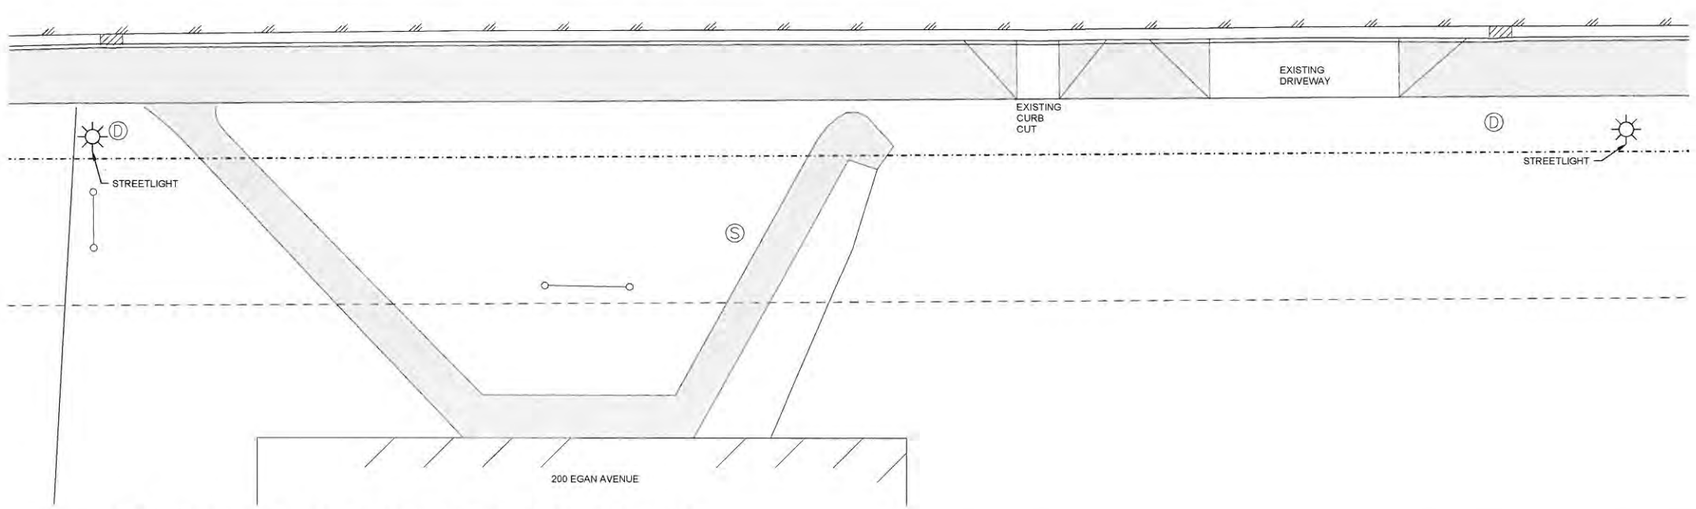

1 / L204 EGAN DRIVE AND CHENEGA AVENUE LANDSCAPE PLAN

SCALE: 1" = 10'

Design Alaska
Architects · Engineers · Surveyors
601 College Road Fairbanks AK 99701
907.452.1241 designalaska.com

NOT FOR CONSTRUCTION
DESIGN DEVELOPMENT DOCUMENTS
FOR REVIEW ONLY

VALDEZ URBAN BEAUTIFICATION PLANNING AND DESIGN SERVICES

ISSUE DATE	13 OCT 2014
COMM. NUMBER	001419
DESIGNED BY	JRR
DRAWN BY	EBC
SCALE	0" — 1"

EGAN DRIVE AND CHENEGA AVENUE LANDSCAPE PLAN

L204

10/11/2014 5:34 PM 001419_L204.DWG

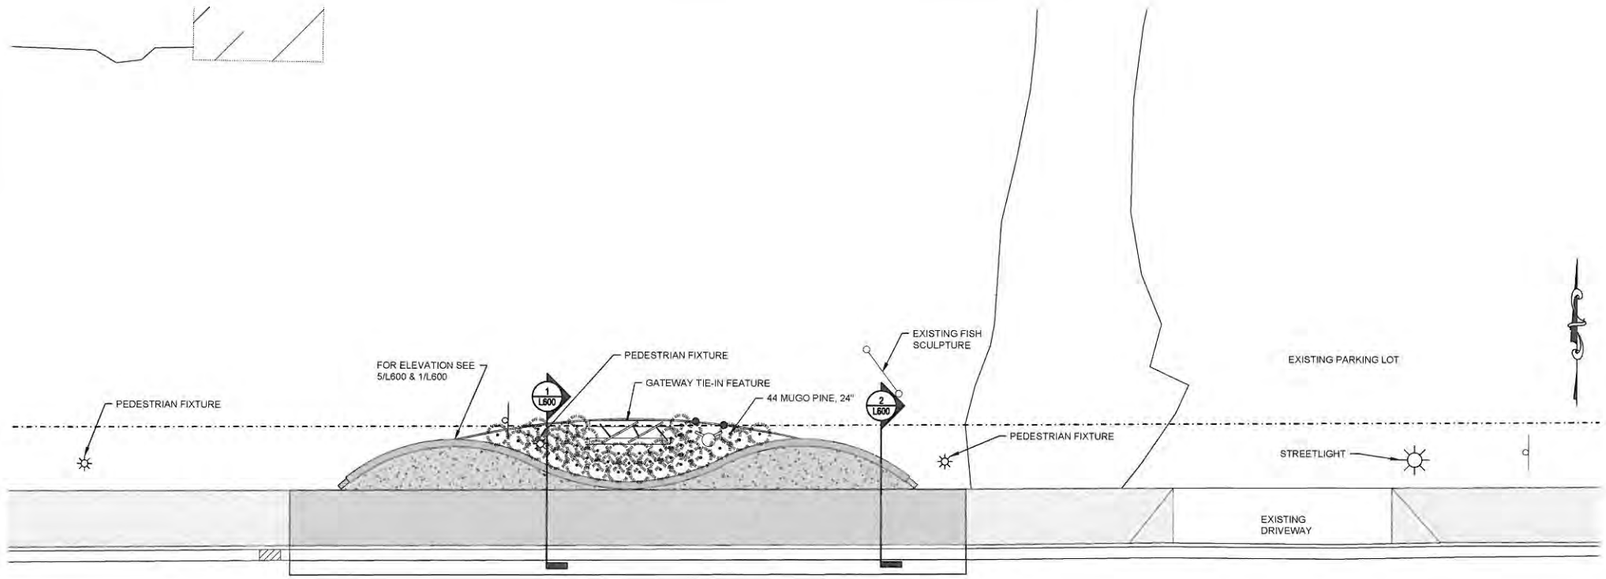

EGAN DRIVE

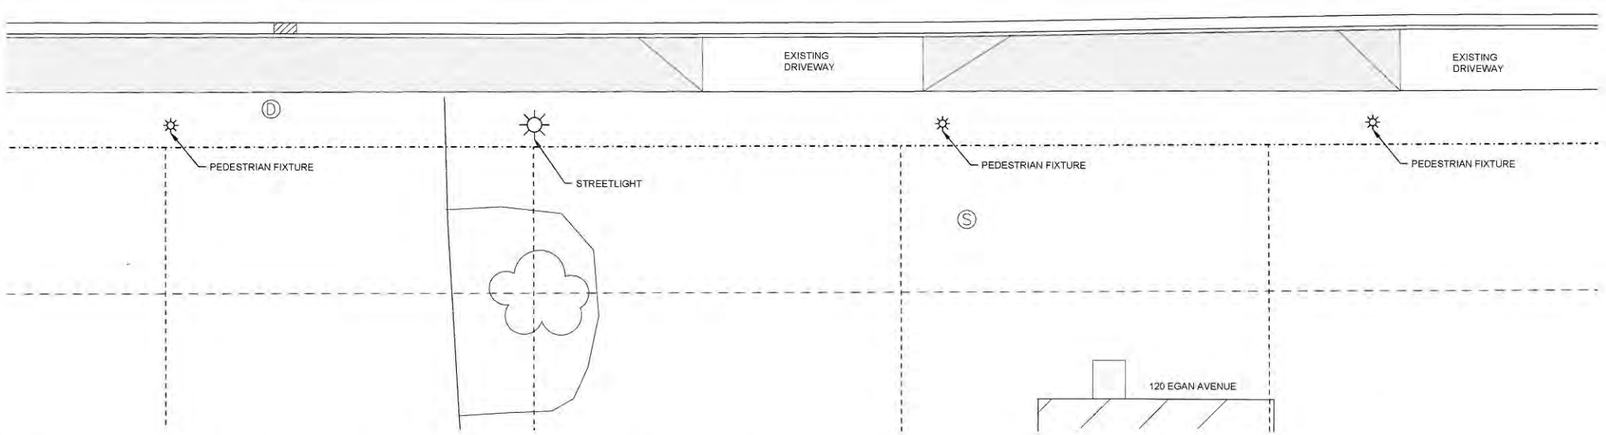

1 / L205 EGAN DRIVE BETWEEN CHENEGA AVENUE AND MEALS AVENUE LANDSCAPE PLAN

SCALE: 1" = 10'

LEGEND

- PROPOSED BEAUTIFICATION EASEMENT
- COMPOSITE WOOD BED EDGING
- EXISTING SIDEWALK
- NEW CONCRETE SIDEWALK
- NEW COLORED CONCRETE SIDEWALK
- CONCRETE PLANTER AND SEATING WALL
- POWER POLE W/ GUY ANCHOR
- LIGHT POLE
- FIRE HYDRANT
- WATER VALVE
- SEWER MANHOLE
- STORM DRAIN MANHOLE
- ELECTRIC TRANSFORMER
- TELEPHONE PEDESTAL
- UTILITY J-BOX
- SIGN
- BUILDING PERIMETER
- EDGE OF PAVEMENT

GENERAL NOTES

1. USE MOUNTAIN PATTERN ON FACE OF PLANTERS. SEE 5/L600.

Design Alaska
Architects · Engineers · Surveyors
601 College Road Fairbanks AK 99701
907.452.1241 designalaska.com

NOT FOR CONSTRUCTION
DESIGN DEVELOPMENT DOCUMENTS
FOR REVIEW ONLY

VALDEZ URBAN BEAUTIFICATION PLANNING AND DESIGN SERVICES

ISSUE DATE	13 OCT 2014
COMM. NUMBER	001419
DESIGNED BY	JRR
DRAWN BY	EBC
SCALE	0" — 1"

EGAN DRIVE BETWEEN CHENEGA AVENUE AND MEALS AVENUE LANDSCAPE PLAN

L205

10/13/2014 9:19 AM 001419_L205.DWG

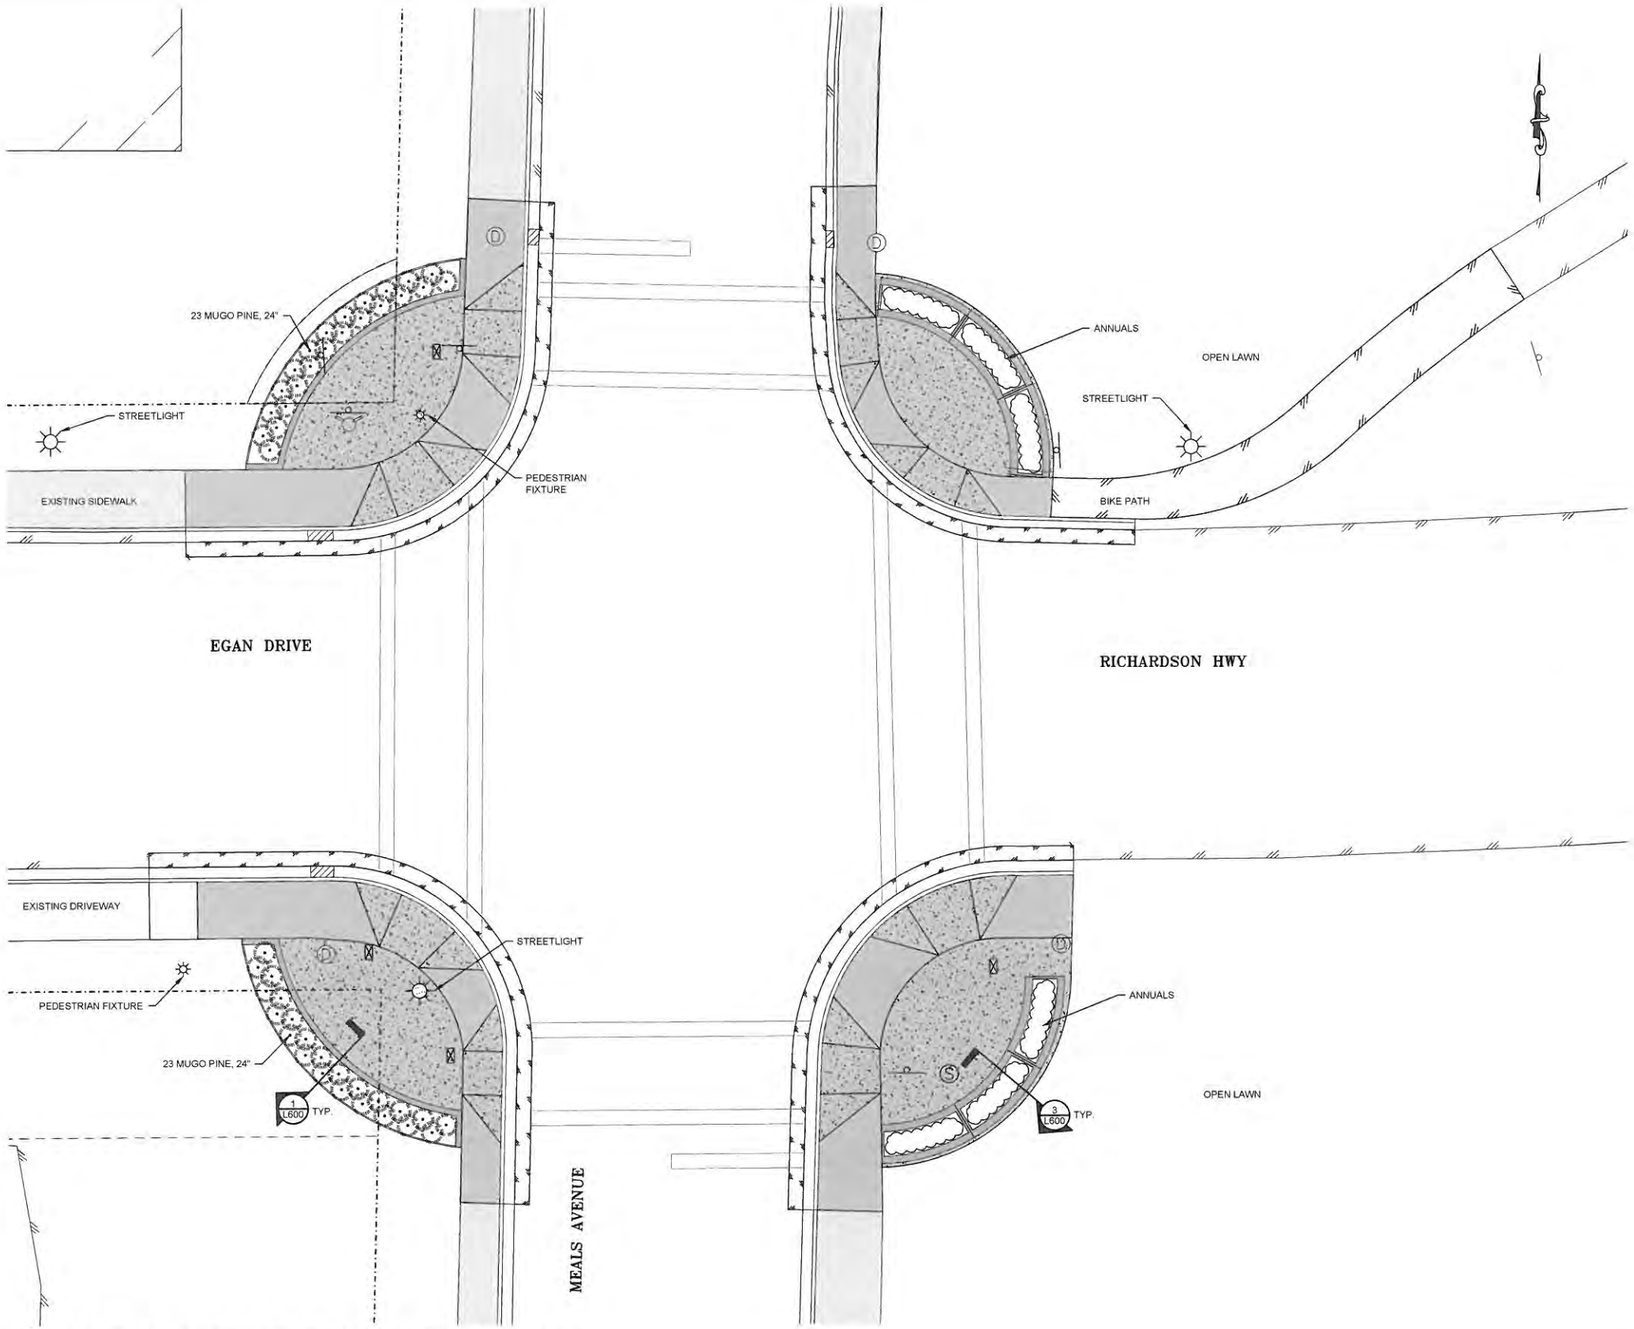

1 L206 EGAN DRIVE AND MEALS AVENUE LANDSCAPE PLAN

SCALE: 1" = 10'

LEGEND

- PROPOSED BEAUTIFICATION EASEMENT
- COMPOSITE WOOD BED EDGING
- EXISTING SIDEWALK
- NEW CONCRETE SIDEWALK
- NEW COLORED CONCRETE SIDEWALK
- CONCRETE PLANTER AND SEATING WALL
- POWER POLE W/ GUY ANCHOR
- LIGHT POLE
- FIRE HYDRANT
- WATER VALVE
- SEWER MANHOLE
- STORM DRAIN MANHOLE
- ELECTRIC TRANSFORMER
- TELEPHONE PEDESTAL
- UTILITY J-BOX
- SIGN
- BUILDING PERIMETER
- EDGE OF PAVEMENT

GENERAL NOTES

1. USE WATER BIRD PATTERN ON FACE OF PLANTERS. SEE 5/L600.

Design Alaska
Architects · Engineers · Surveyors
601 College Road Fairbanks AK 99701
907.452.1241 designalaska.com

NOT FOR CONSTRUCTION
DESIGN DEVELOPMENT DOCUMENTS
FOR REVIEW ONLY

VALDEZ URBAN BEAUTIFICATION PLANNING AND DESIGN SERVICES

ISSUE DATE	13 OCT 2014
COMM. NUMBER	001419
DESIGNED BY	JRR
DRAWN BY	EBC
SCALE	0" — 1"

EGAN DRIVE AND MEALS AVENUE LANDSCAPE PLAN

L206

10/13/2014 9:20 AM 001419_L206.DWG

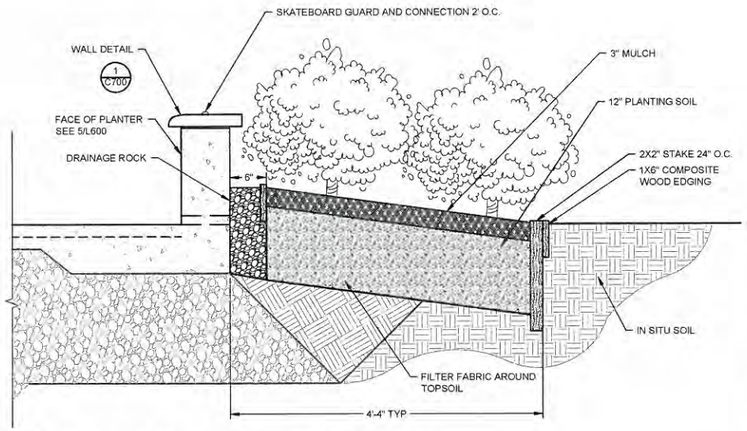

1 / L600 PLANTER AND SEATING WALL SECTION
SCALE: 1" = 1'

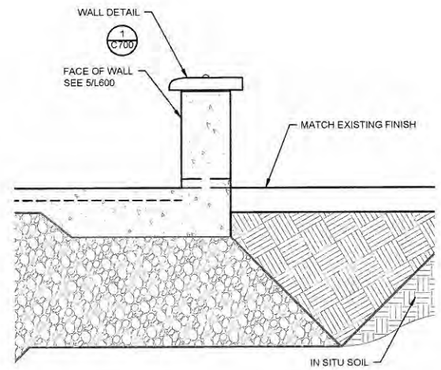

2 / L600 SEATING WALL SECTION
SCALE: 1" = 1'

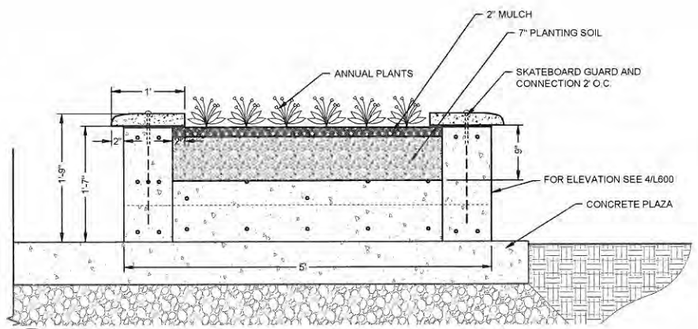

3 / L600 PRECAST PLANTER AND SEATING WALL DETAIL
SCALE: 1" = 1'

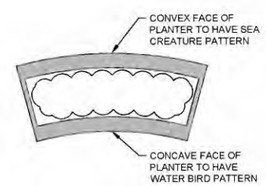

PLANTER FACE DESIGN

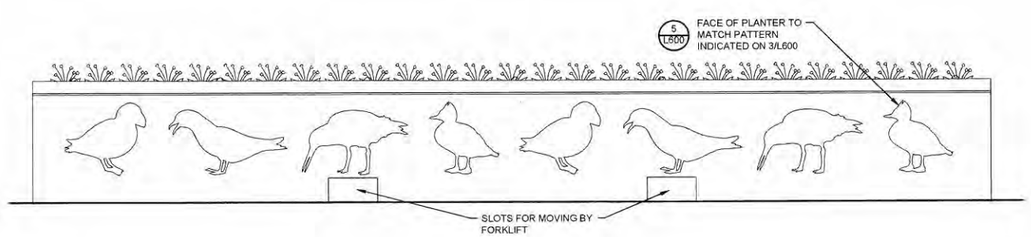

4 / L600 PRECAST PLANTER AND SEATING WALL ELEVATION
SCALE: 1" = 1'

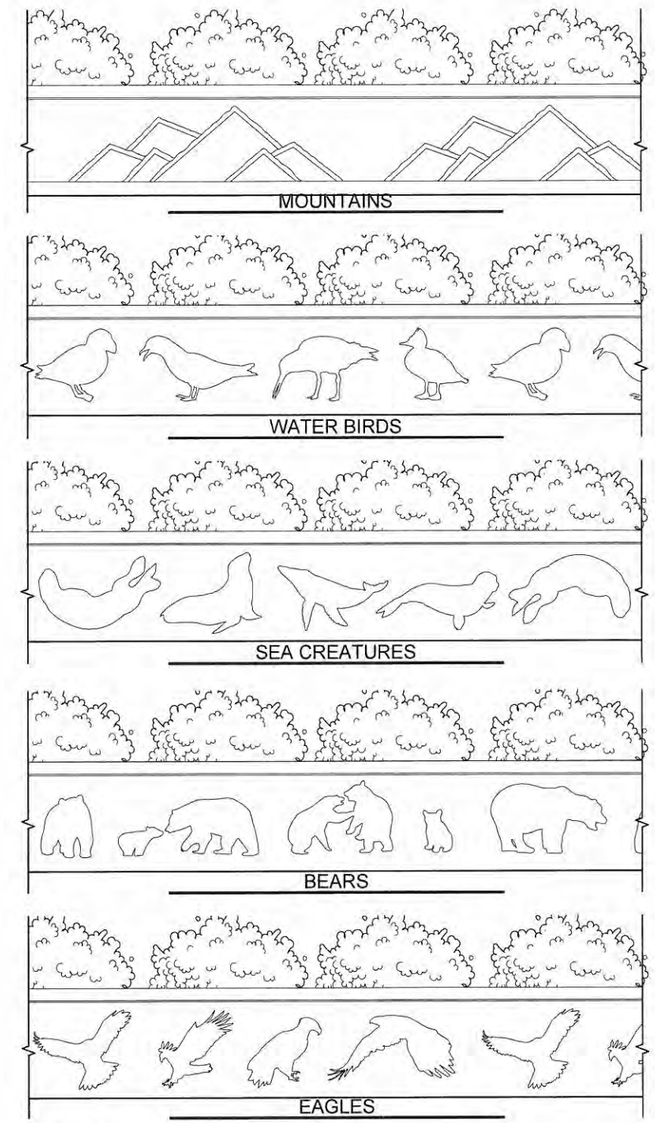

5 / L600 PLANTER ELEVATIONS
SCALE: 1" = 1'

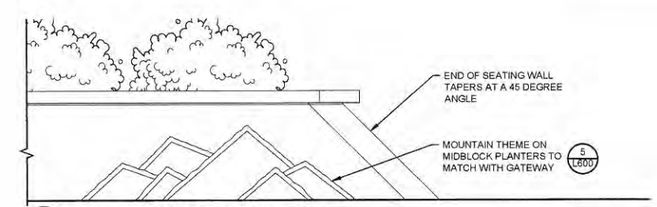

6 / L600 MID BLOCK PLANTER EDGE
SCALE: 1" = 1'

Design Alaska
Architects · Engineers · Surveyors
601 College Road Fairbanks AK 99701
907.452.1241 designalaska.com

NOT FOR CONSTRUCTION
DESIGN DEVELOPMENT DOCUMENTS
FOR REVIEW ONLY

VALDEZ URBAN BEAUTIFICATION PLANNING AND DESIGN SERVICES

ISSUE DATE	13 OCT 2014
COMM. NUMBER	001419
DESIGNED BY	JRR
DRAWN BY	EBC
SCALE	0" — 1"

DETAILS

L600

Design Alaska
Architects · Engineers · Surveyors
601 College Road Fairbanks AK 99701
907.452.1241 designalaska.com

NOT FOR CONSTRUCTION
DESIGN DEVELOPMENT DOCUMENTS
FOR REVIEW ONLY

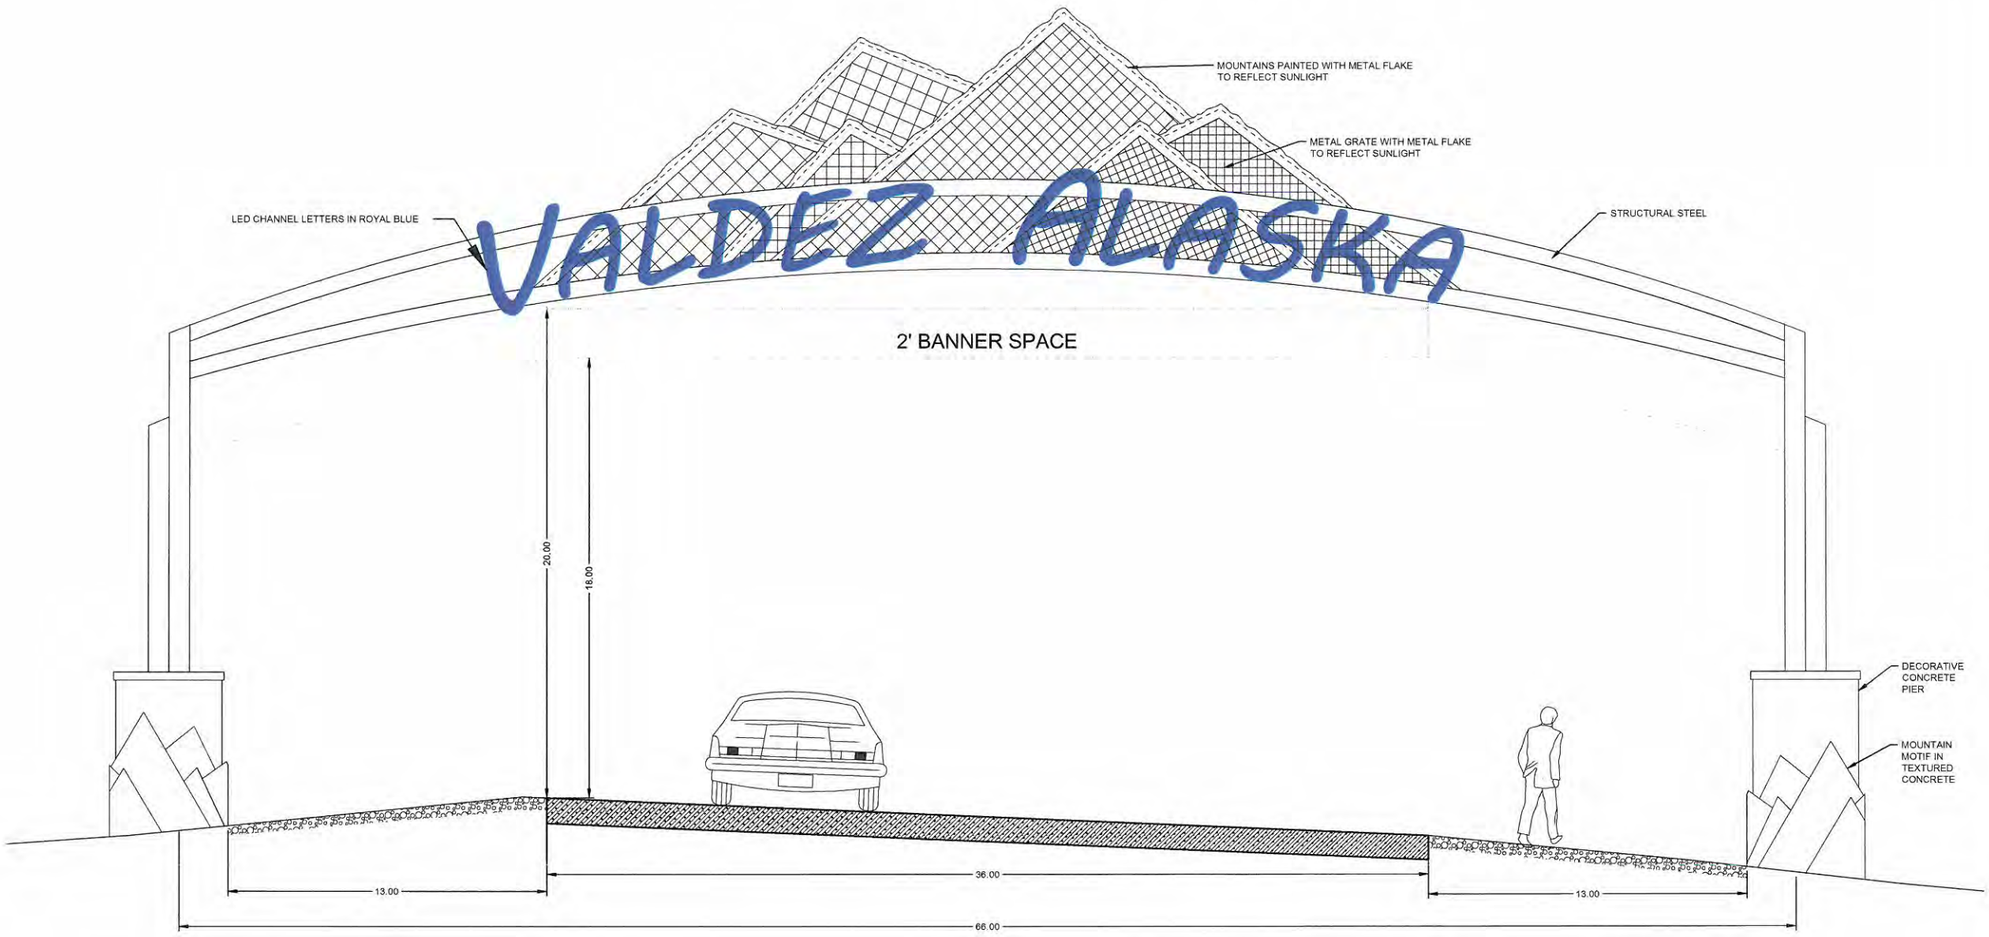

1 / L605 ARCHWAY ELEVATION
SCALE: 1" = 3'

VALDEZ URBAN BEAUTIFICATION PLANNING AND DESIGN SERVICES

ISSUE DATE	13 OCT 2014
COMM. NUMBER	001419
DESIGNED BY	JRR
DRAWN BY	EBC
SCALE	0" — 1"

ARCHWAY ELEVATION

L605

10/13/2014 2:24 PM 001419_L605.DWG

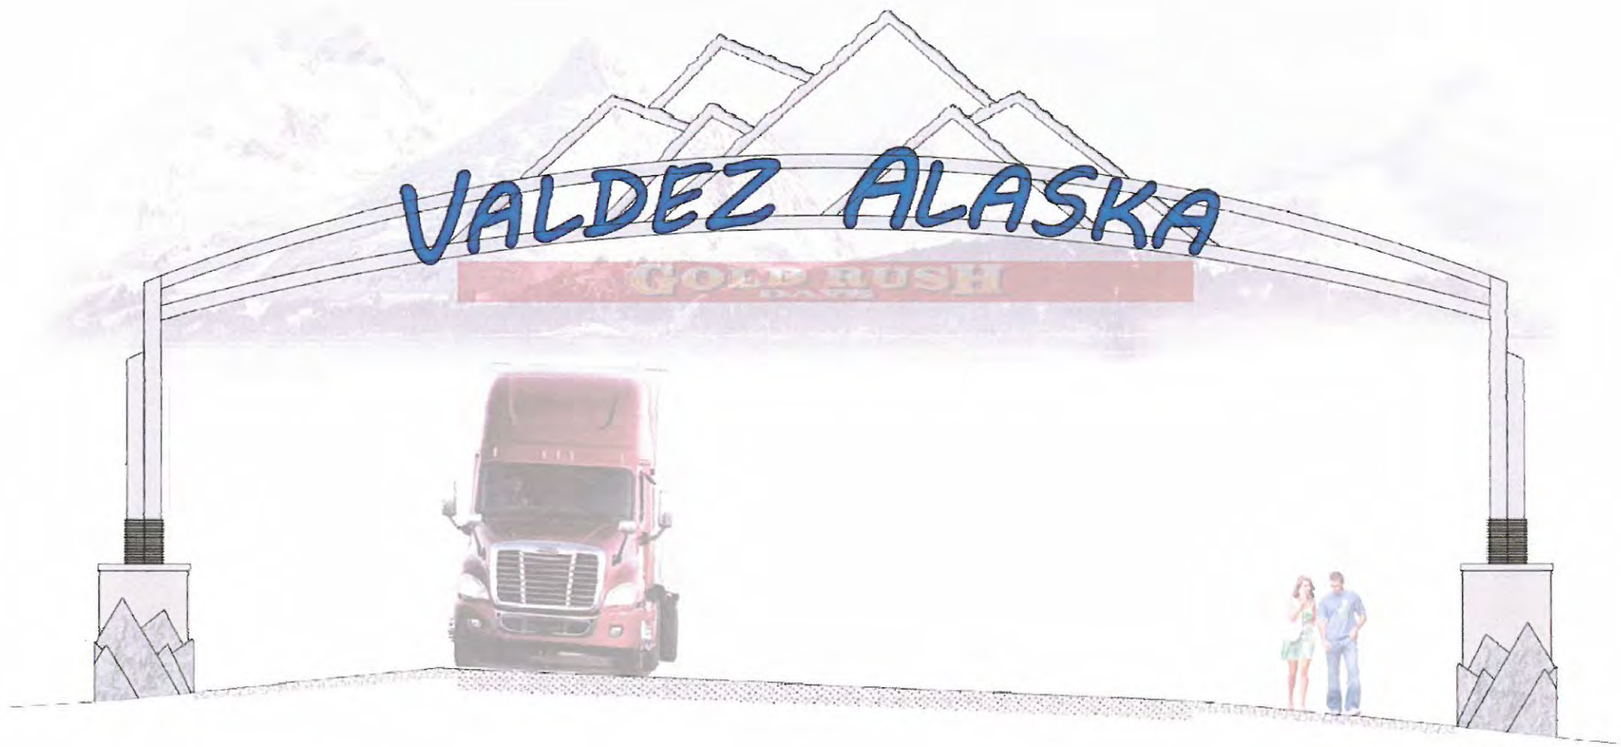

1 L606 RENDERED ARCHWAY ELEVATION
SCALE: 1" = 3'

10/13/2014 2:23 PM 001419_L606.DWG

Design Alaska
Architects · Engineers · Surveyors
601 College Road Fairbanks AK 99701
907.452.1241 designalaska.com

NOT FOR CONSTRUCTION
DESIGN DEVELOPMENT DOCUMENTS
FOR REVIEW ONLY

VALDEZ URBAN BEAUTIFICATION PLANNING AND DESIGN SERVICES

ISSUE DATE	13 OCT 2014
COMM. NUMBER	001419
DESIGNED BY	JRR
DRAWN BY	EBC
SCALE	0" — 1"

RENDERED ARCHWAY ELEVATION

L606

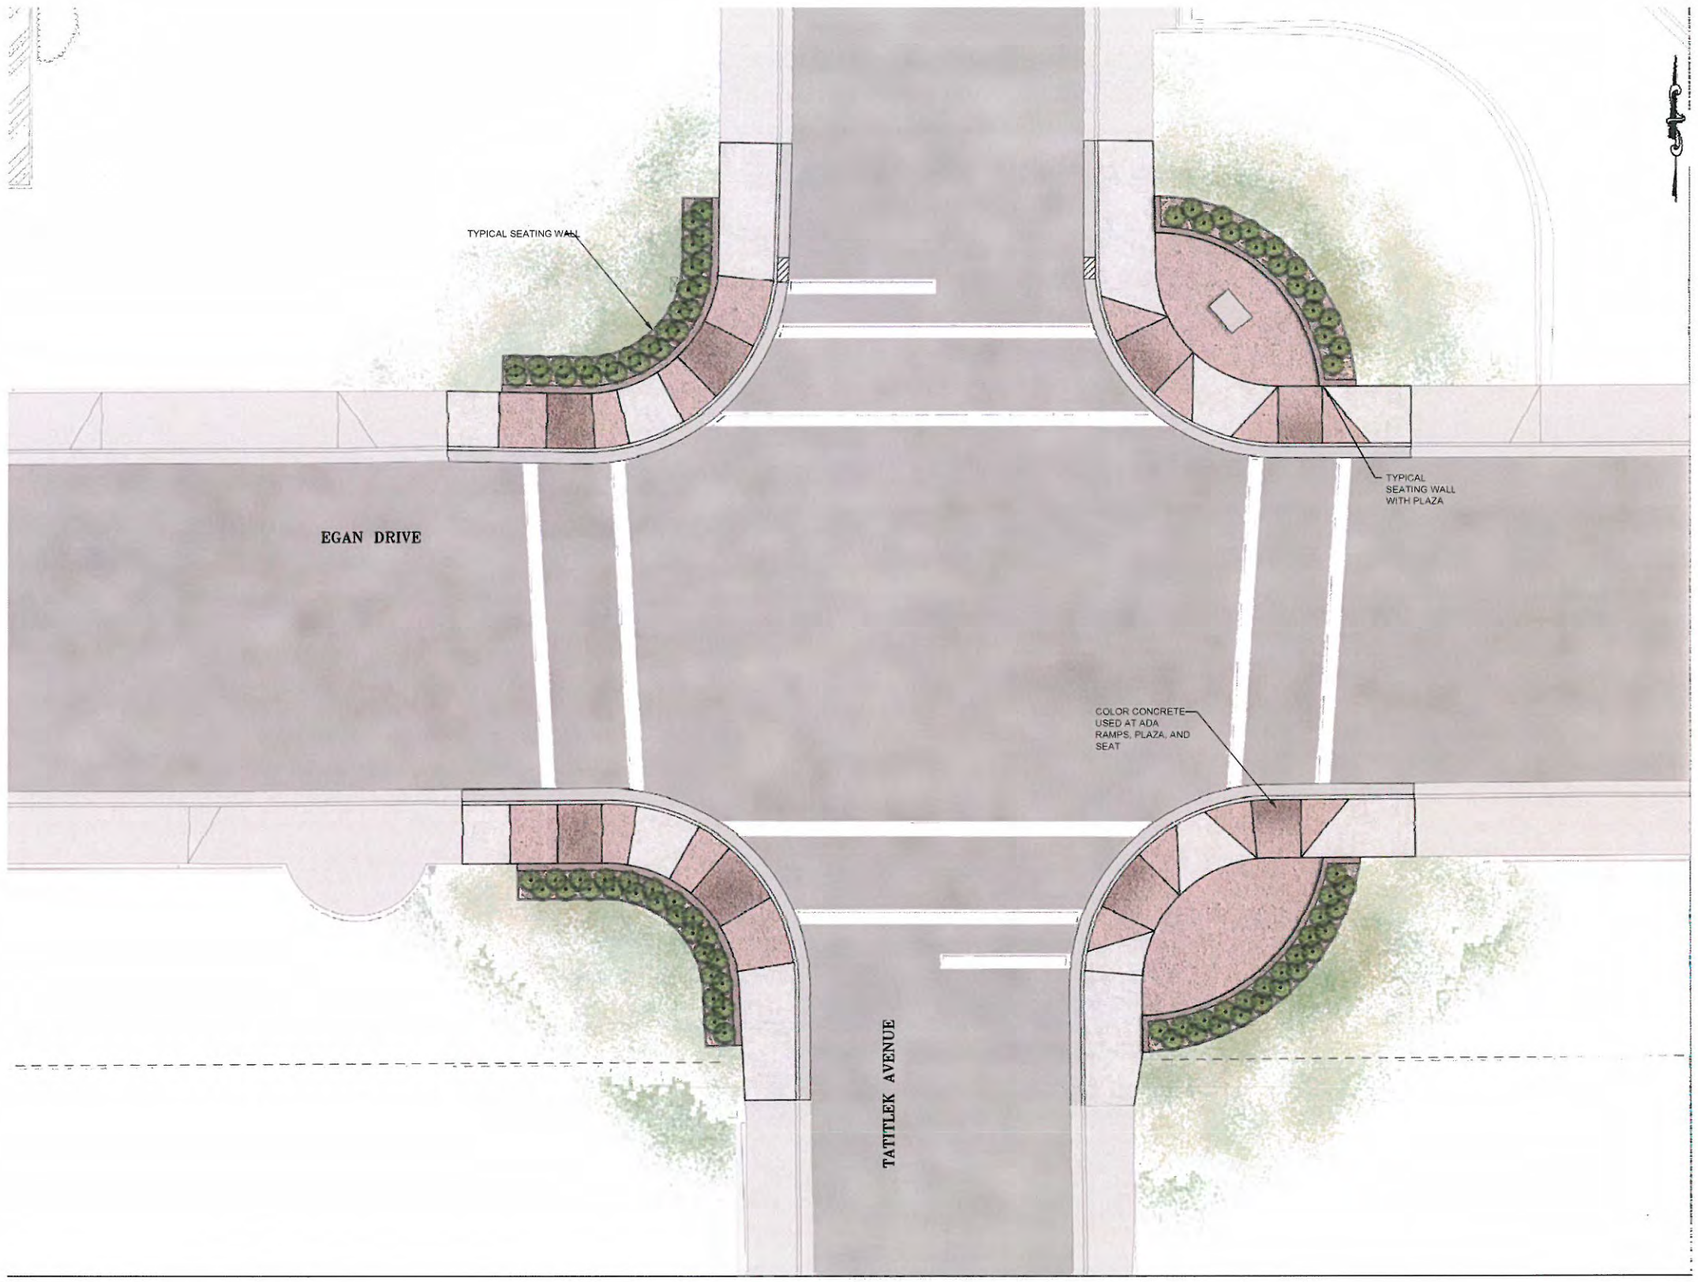

1 L610 RENDERED PLAN
NOT TO SCALE

Design Alaska
Architects · Engineers · Surveyors
601 College Road Fairbanks AK 99701
907.452.1241 designalaska.com

NOT FOR CONSTRUCTION
DESIGN DEVELOPMENT DOCUMENTS
FOR REVIEW ONLY

VALDEZ URBAN BEAUTIFICATION PLANNING AND DESIGN SERVICES

ISSUE DATE	13 OCT 2014
COMM. NUMBER	001419
DESIGNED BY	JRR
DRAWN BY	EBC
SCALE	0" — 1"

RENDERED PLAN

L610

10/11/2014 5:17 PM 001419_L610.DWG

Design Alaska
Architects · Engineers · Surveyors
601 College Road Fairbanks AK 99701
907.452.1241 designalaska.com

NOT FOR CONSTRUCTION
DESIGN DEVELOPMENT DOCUMENTS
FOR REVIEW ONLY

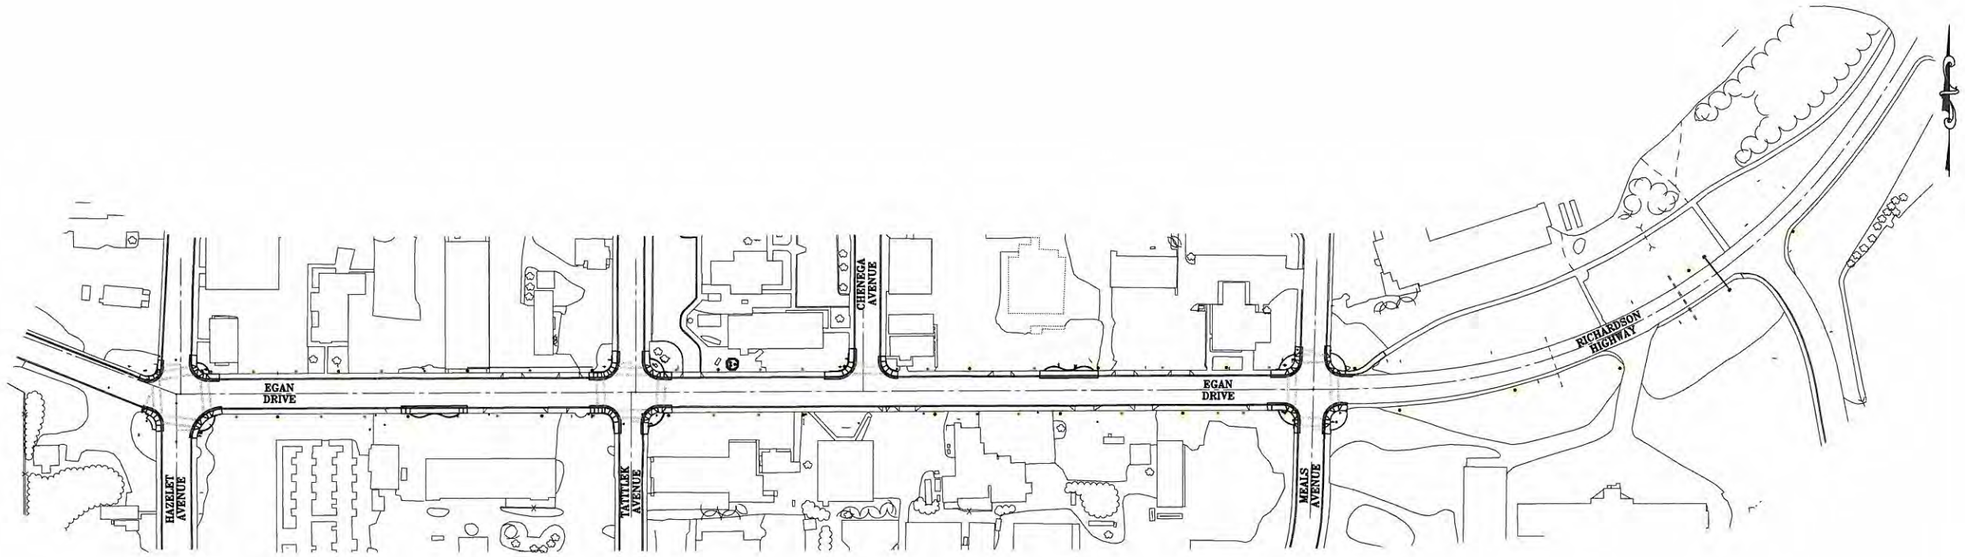

1 / L611 PROPOSED STREET LIGHTING LAYOUT
SCALE: 1" = 120'

LEGEND

- PEDESTRIAN FIXTURE
- STREETLIGHT

VALDEZ URBAN BEAUTIFICATION PLANNING AND DESIGN SERVICES

ISSUE DATE	13 OCT 2014
COMM. NUMBER	001419
DESIGNED BY	JRR
DRAWN BY	EBC
SCALE	0" — 1"

PROPOSED STREET LIGHTING LAYOUT

L611

10/17/2014 3:35 PM 001419_L611.DWG

Design Alaska
Architects · Engineers · Surveyors
601 College Road Fairbanks AK 99701
907.452.1241 designalaska.com

NOT FOR CONSTRUCTION
DESIGN DEVELOPMENT DOCUMENTS
FOR REVIEW ONLY

1 / L612 RENDERED SEATING WALL VIEW
NOT TO SCALE

VALDEZ
URBAN
BEAUTIFICATION
PLANNING AND
DESIGN
SERVICES

ISSUE DATE	13 OCT 2014
COMM. NUMBER	001419
DESIGNED BY	JRR
DRAWN BY	EBC
SCALE	0" — 1"

RENDERED SEATING WALL VIEW

L612

10/11/2014 5:48 PM 001419_L612.DWG

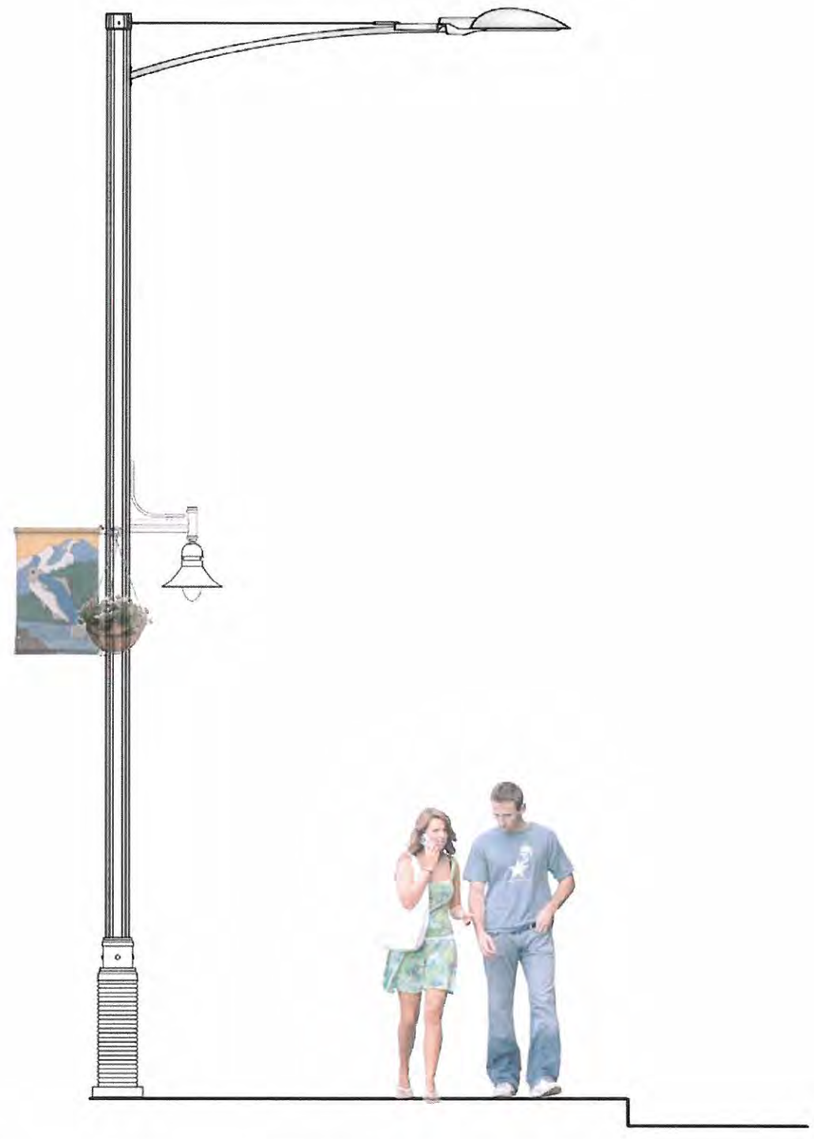

1 L615 STREETLIGHT ELEVATION SIDE
NOT TO SCALE

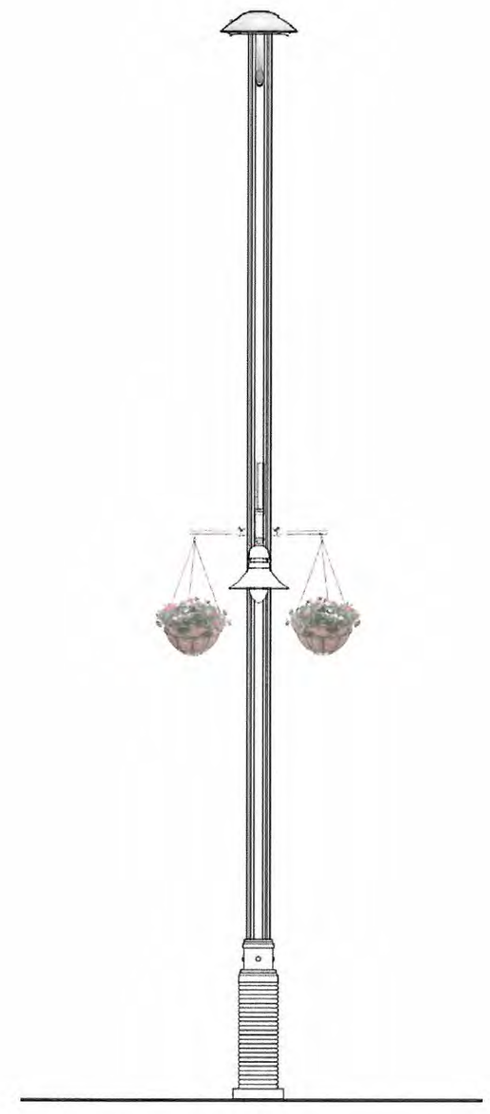

2 L615 STREETLIGHT ELEVATION FRONT
NOT TO SCALE

Design Alaska
Architects · Engineers · Surveyors
601 College Road Fairbanks AK 99701
907.452.1241 designalaska.com

NOT FOR CONSTRUCTION
DESIGN DEVELOPMENT DOCUMENTS
FOR REVIEW ONLY

VALDEZ URBAN BEAUTIFICATION PLANNING AND DESIGN SERVICES

ISSUE DATE	13 OCT 2014
COMM. NUMBER	001419
DESIGNED BY	JRR
DRAWN BY	EBC
SCALE	0" — 1"

STREETLIGHT ELEVATIONS

L615

Design Alaska
Architects · Engineers · Surveyors
601 College Road Fairbanks AK 99701
907.452.1241 designalaska.com

NOT FOR CONSTRUCTION
DESIGN DEVELOPMENT DOCUMENTS
FOR REVIEW ONLY

1 L616 PEDESTRIAN FIXTURE ELEVATION SIDE
NOT TO SCALE

2 L616 PEDESTRIAN FIXTURE ELEVATION FRONT
NOT TO SCALE

VALDEZ
URBAN
BEAUTIFICATION
PLANNING AND
DESIGN
SERVICES

ISSUE DATE	13 OCT 2014
COMM. NUMBER	001419
DESIGNED BY	JRR
DRAWN BY	EBC
SCALE	0" — 1"

PEDESTRIAN
FIXTURE
ELEVATIONS

L616

10/13/2014 2:11 PM 001419_L616.DWG

1 / L617 RENDERED STREETLIGHTS VIEW

NOT TO SCALE

Design Alaska
Architects · Engineers · Surveyors
601 College Road Fairbanks AK 99701
907.452.1241 designalaska.com

NOT FOR CONSTRUCTION
DESIGN DEVELOPMENT DOCUMENTS
FOR REVIEW ONLY

VALDEZ URBAN BEAUTIFICATION PLANNING AND DESIGN SERVICES

ISSUE DATE	13 OCT 2014
COMM. NUMBER	001419
DESIGNED BY	JRR
DRAWN BY	EBC
SCALE	0" — 1"

RENDERED STREETLIGHTS VIEW

L617

10/13/2014 2:13 PM 001419_L617.DWG