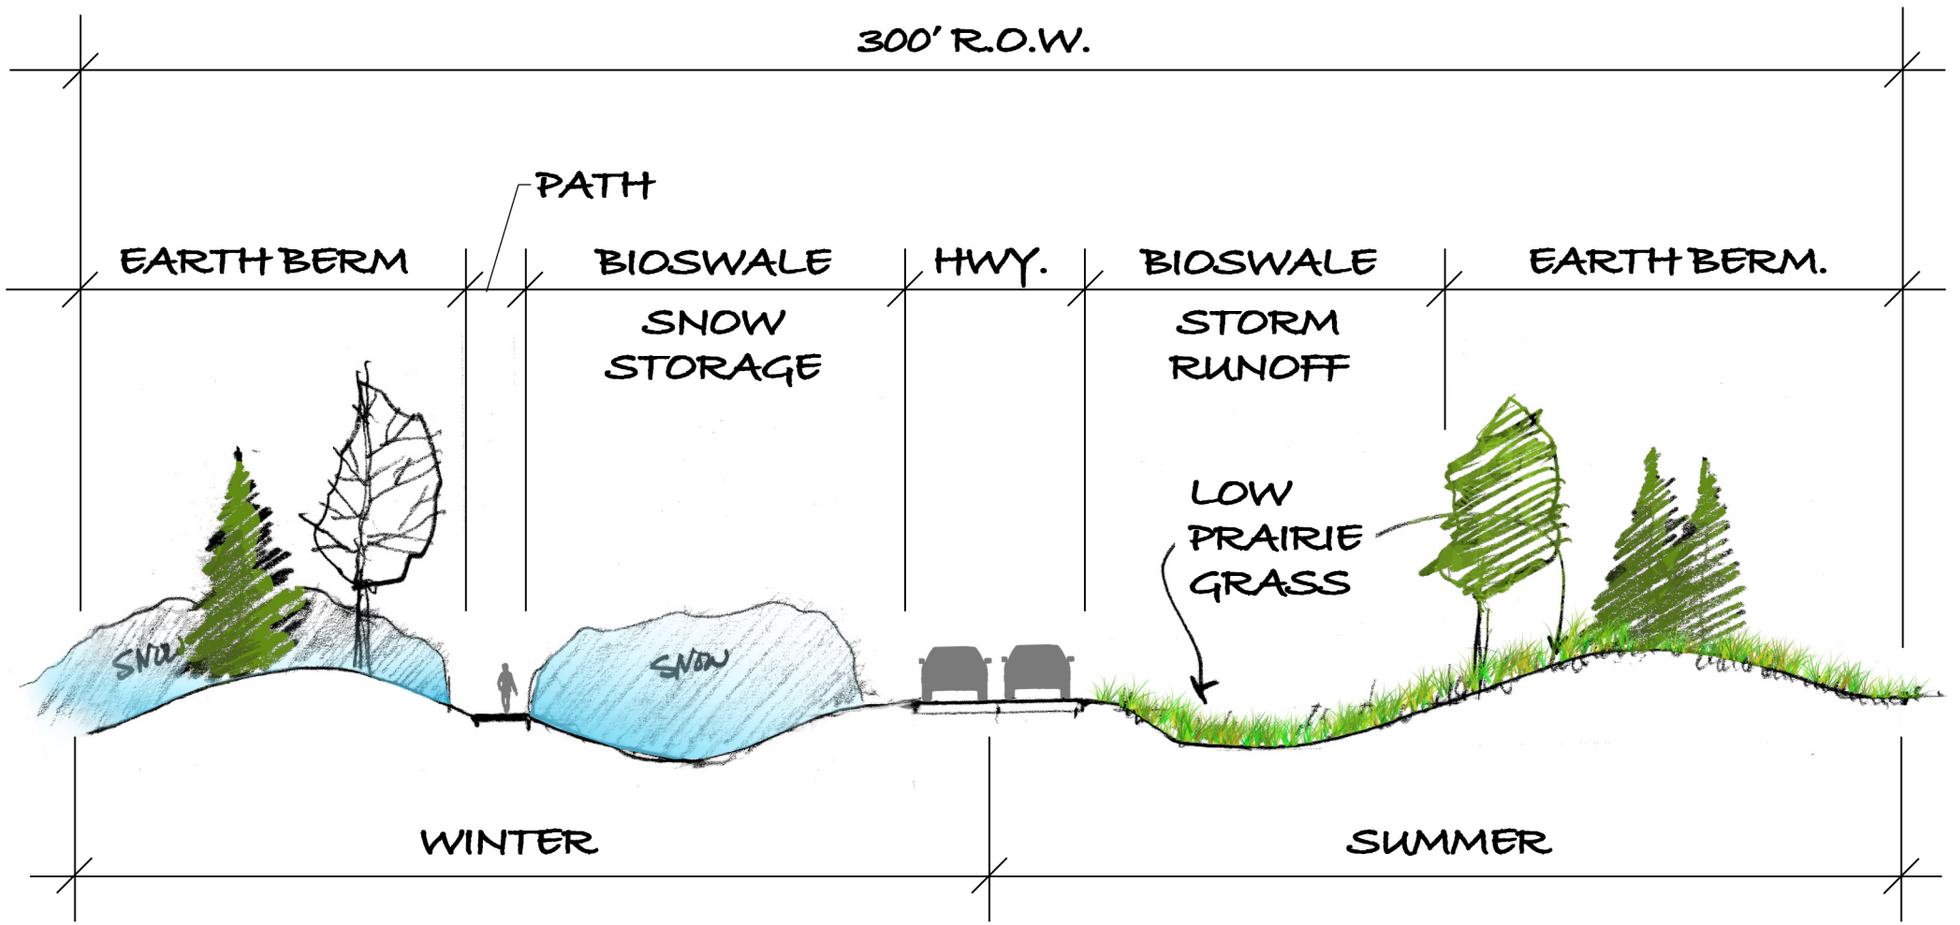


RICHARDSON HWY. CORRIDOR TREATMENT

1" = 30' - 0"