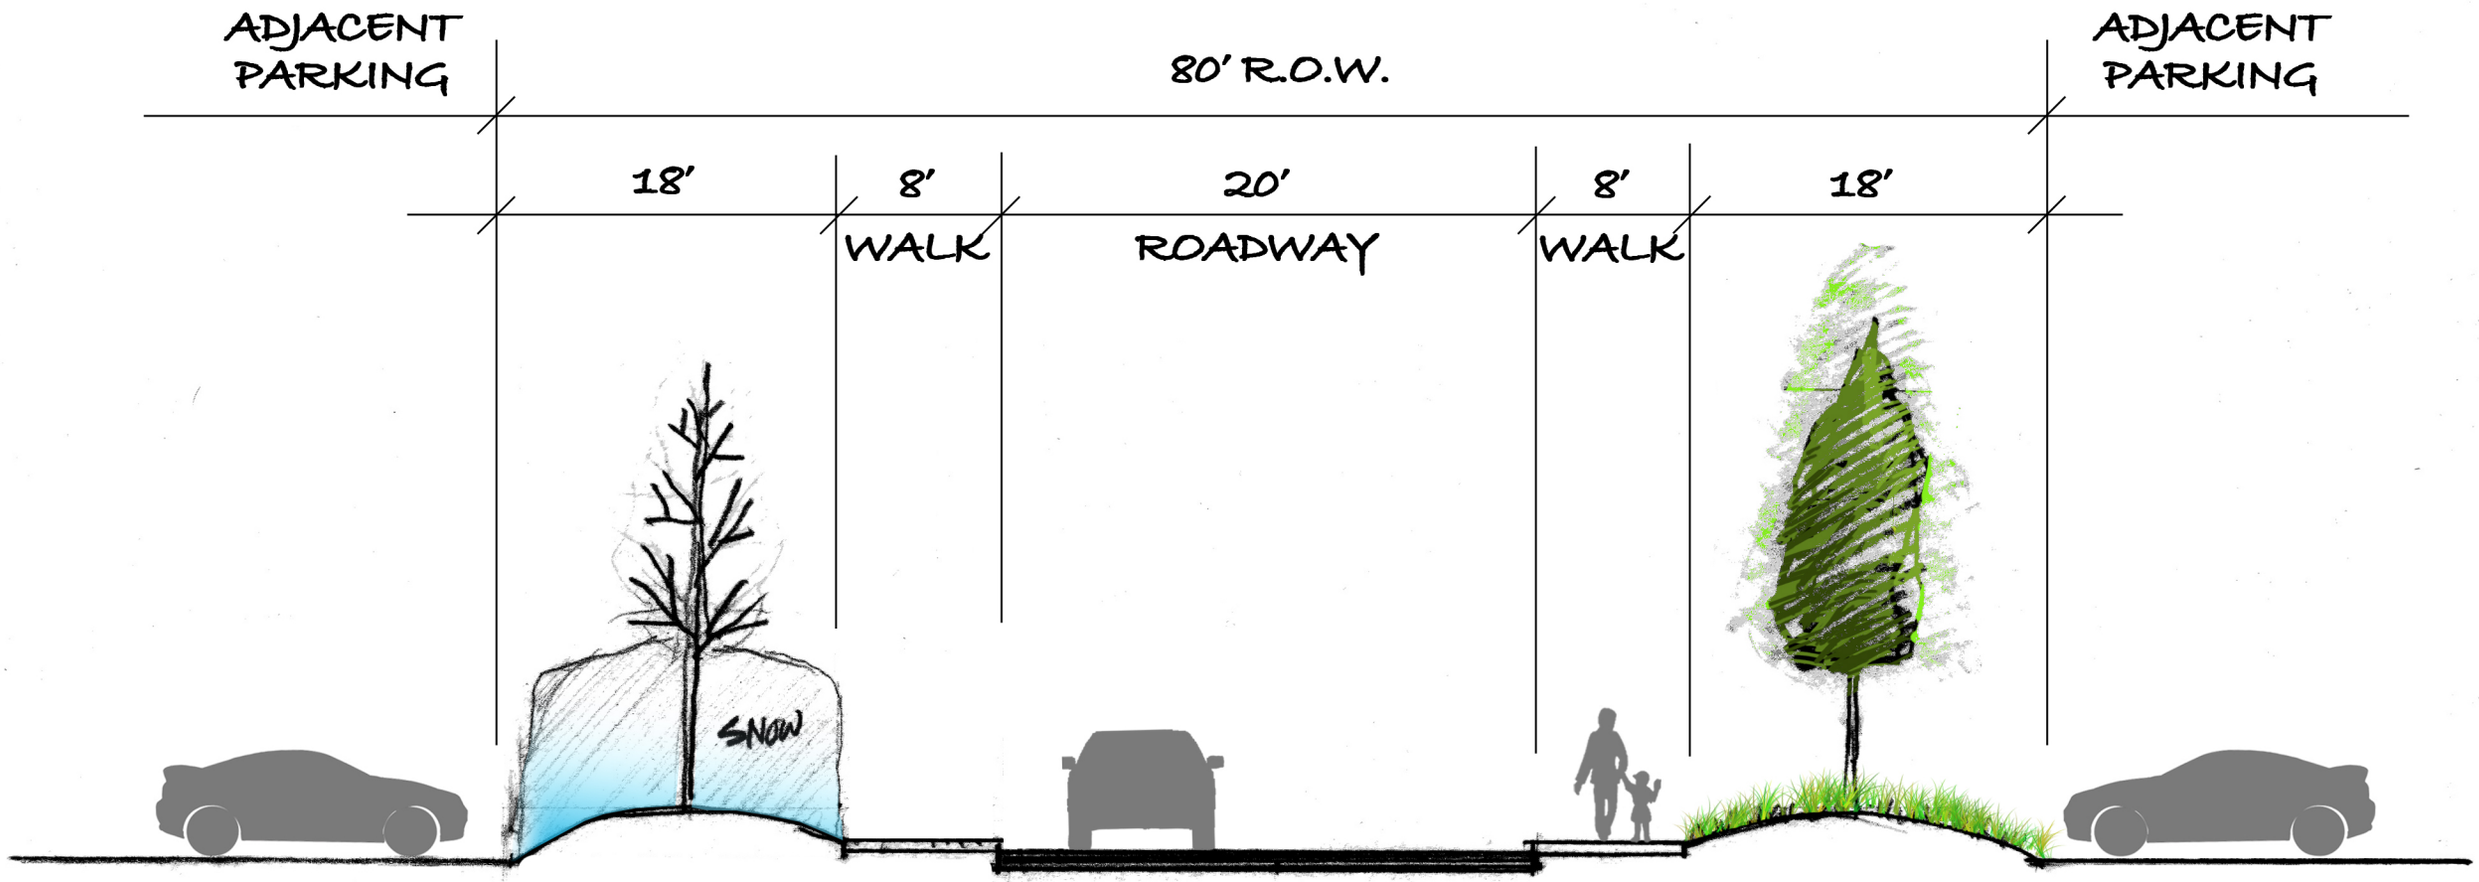

EGAN DRIVE. EDGE BOULEVARD

1" = 10' - 0"

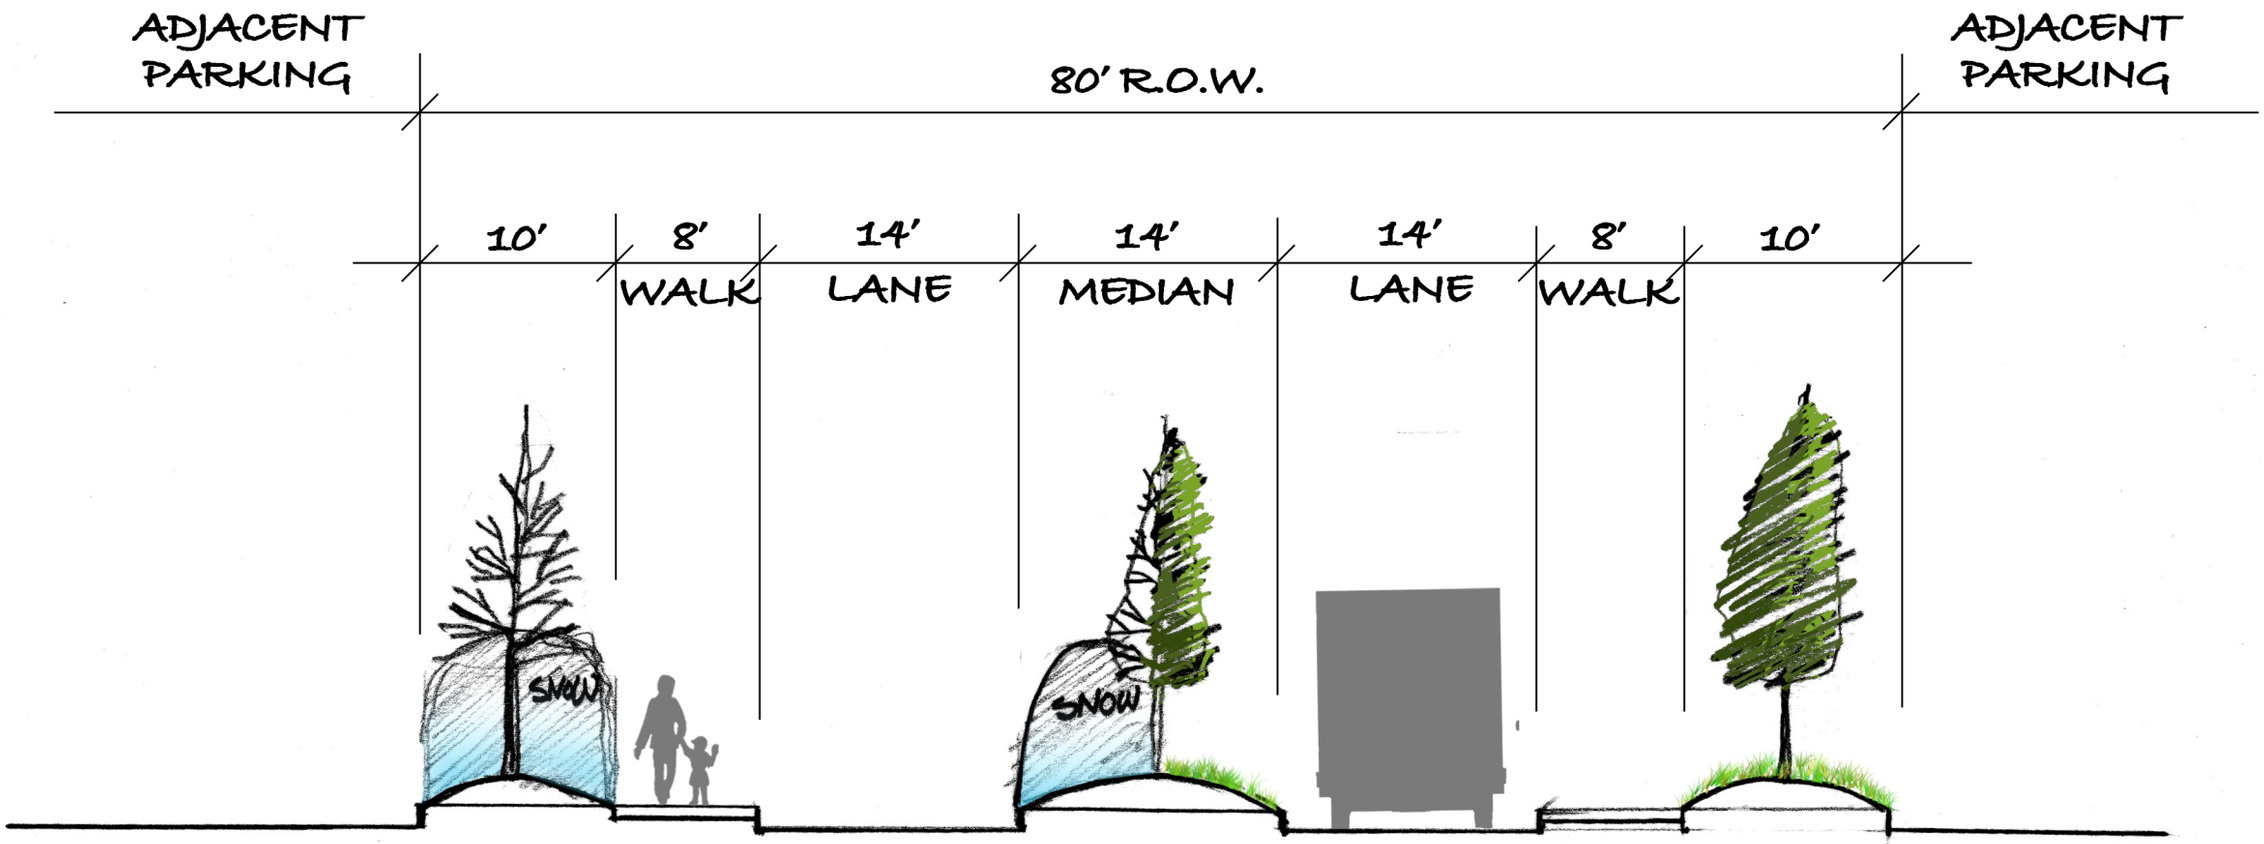

EGAN DRIVE. CENTER BOULEVARD

1" = 10' - 0"